2005-9798

ONE SHILLING.

The HOUSE that JACK built.

ONE OF R CALDECOTT'S PICTURE BOOKS

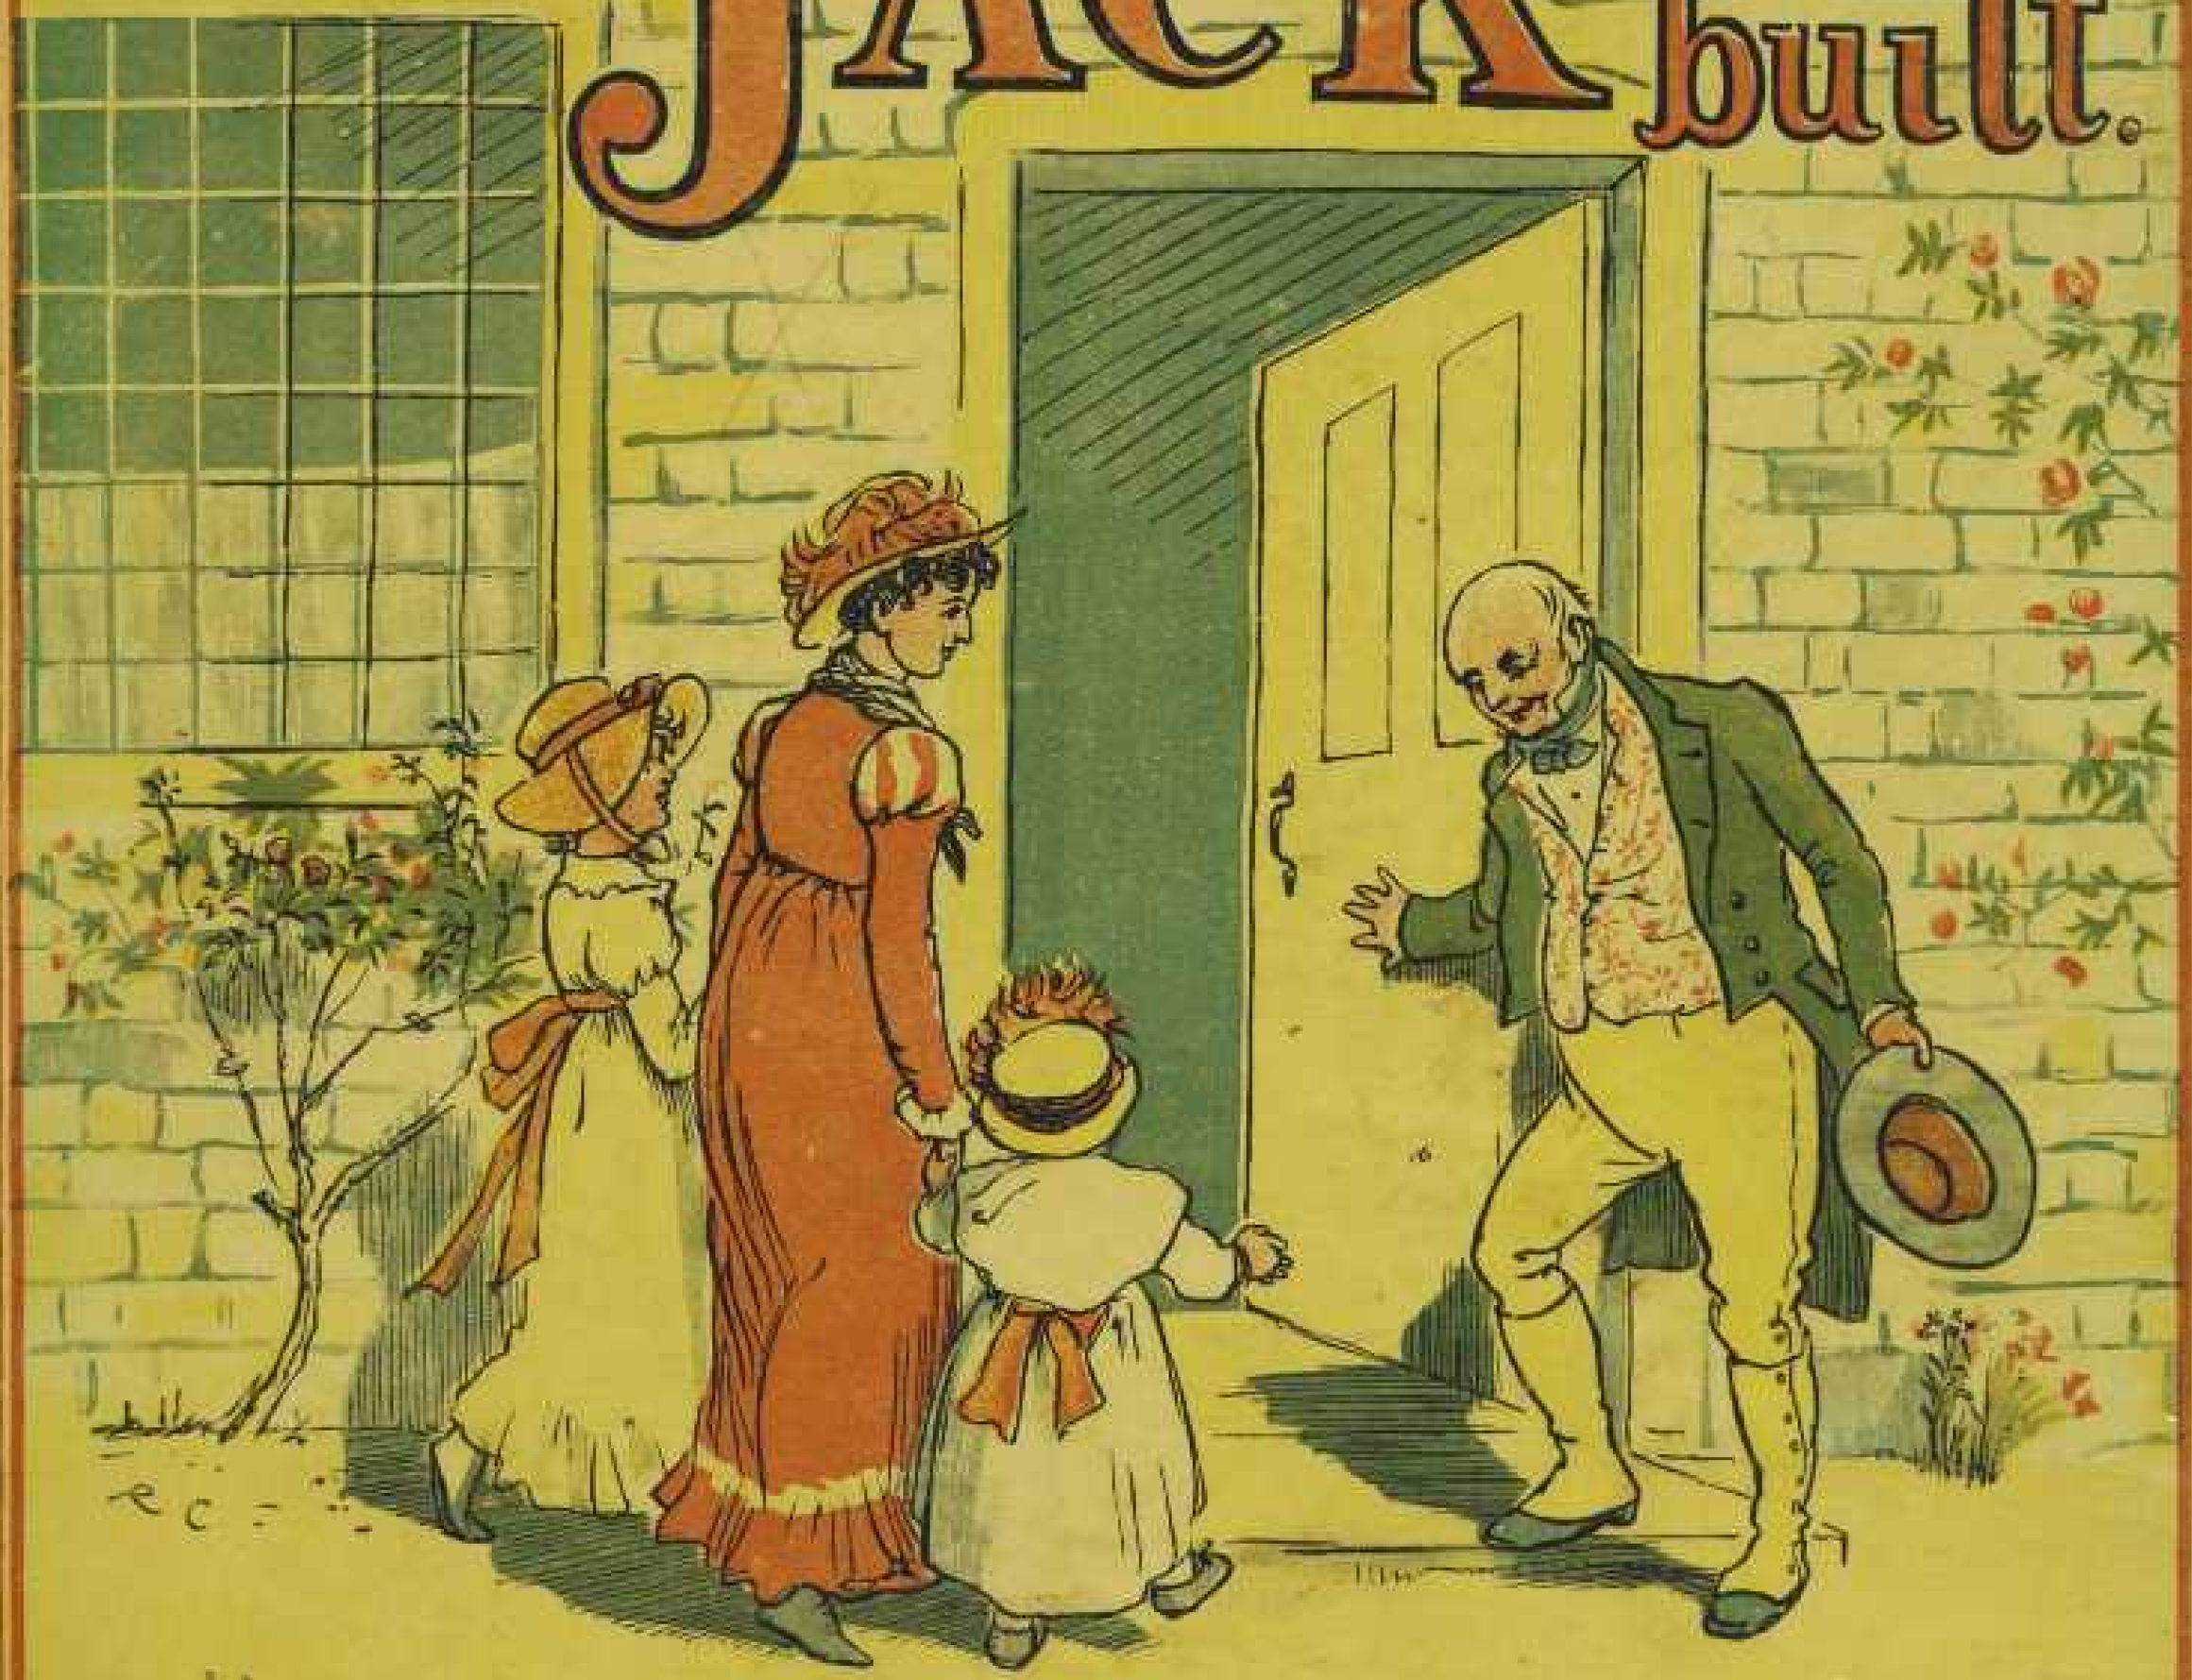

GEORGE ROUTLEDGE & SONS

http://www.digibib.tu-bs.de/?docid=00000385